


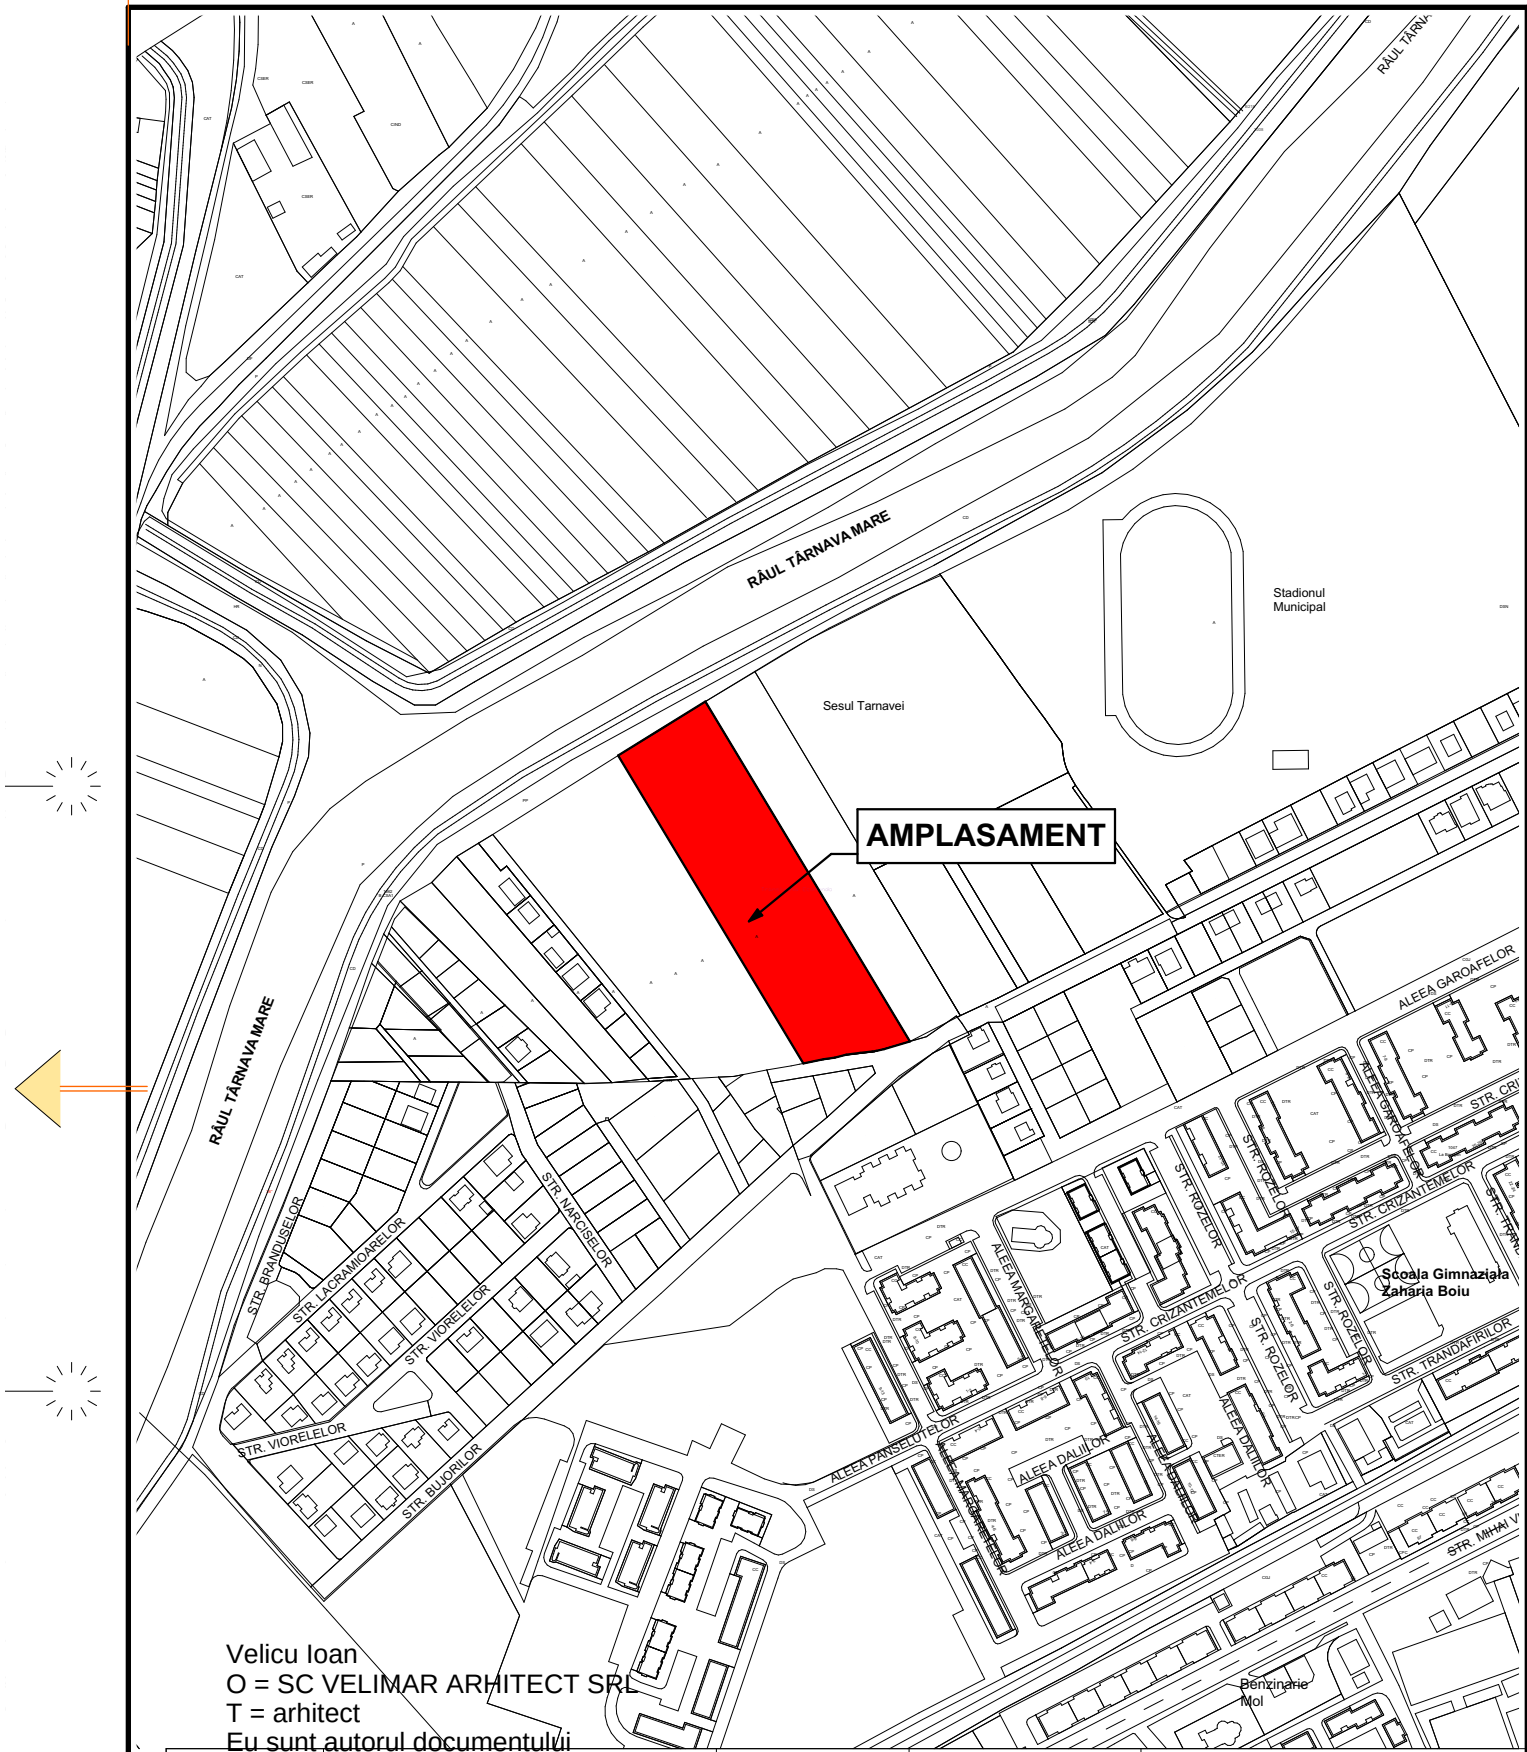

Velicu Ioan
O = SC VELIMAR ARHITECT SRL
T = arhitect
Eu sunt autorul documentului
15/06/2026 12:01:34 UTC+02

VERIFICATOR / EXPERT		NUME	SEMNATURA	CERINTA	REFERAT / EXPERTIZA NR. / DATA		
 SC VELIMAR ARHITECT SRL Str. Anton Pann 18 - Sighisoara CUI RO 1226465 ORG 26 134 1991 tel.: 0744593016 velicu_ioan@yahoo.com		CONSTRUIRE LOCUINTE INDIVIDUALE				Numar proiect: 18/2022	
		ARHITECTURA	REZISTENTA	SANITARE	TERMICE VENTILATII	ELECTRICE	SPECIALITATE
		PLAN DE INCADRARE IN ZONA				Faza:	P.U.Z.
SEF PROIECT		Arh. Ioan Velicu	SEMNATURA	SCARA 1 : 5000	BENEFICIAR:	Nr.plansa: U-01	
PROIECTAT		Arh. Ioan Velicu		MARTIE 2022	mun. Sighisoara, cart. TARNAVA II, F.N., jud. Mures	Revizuit 0	
DESENAT		Arh. Ioan Velicu					